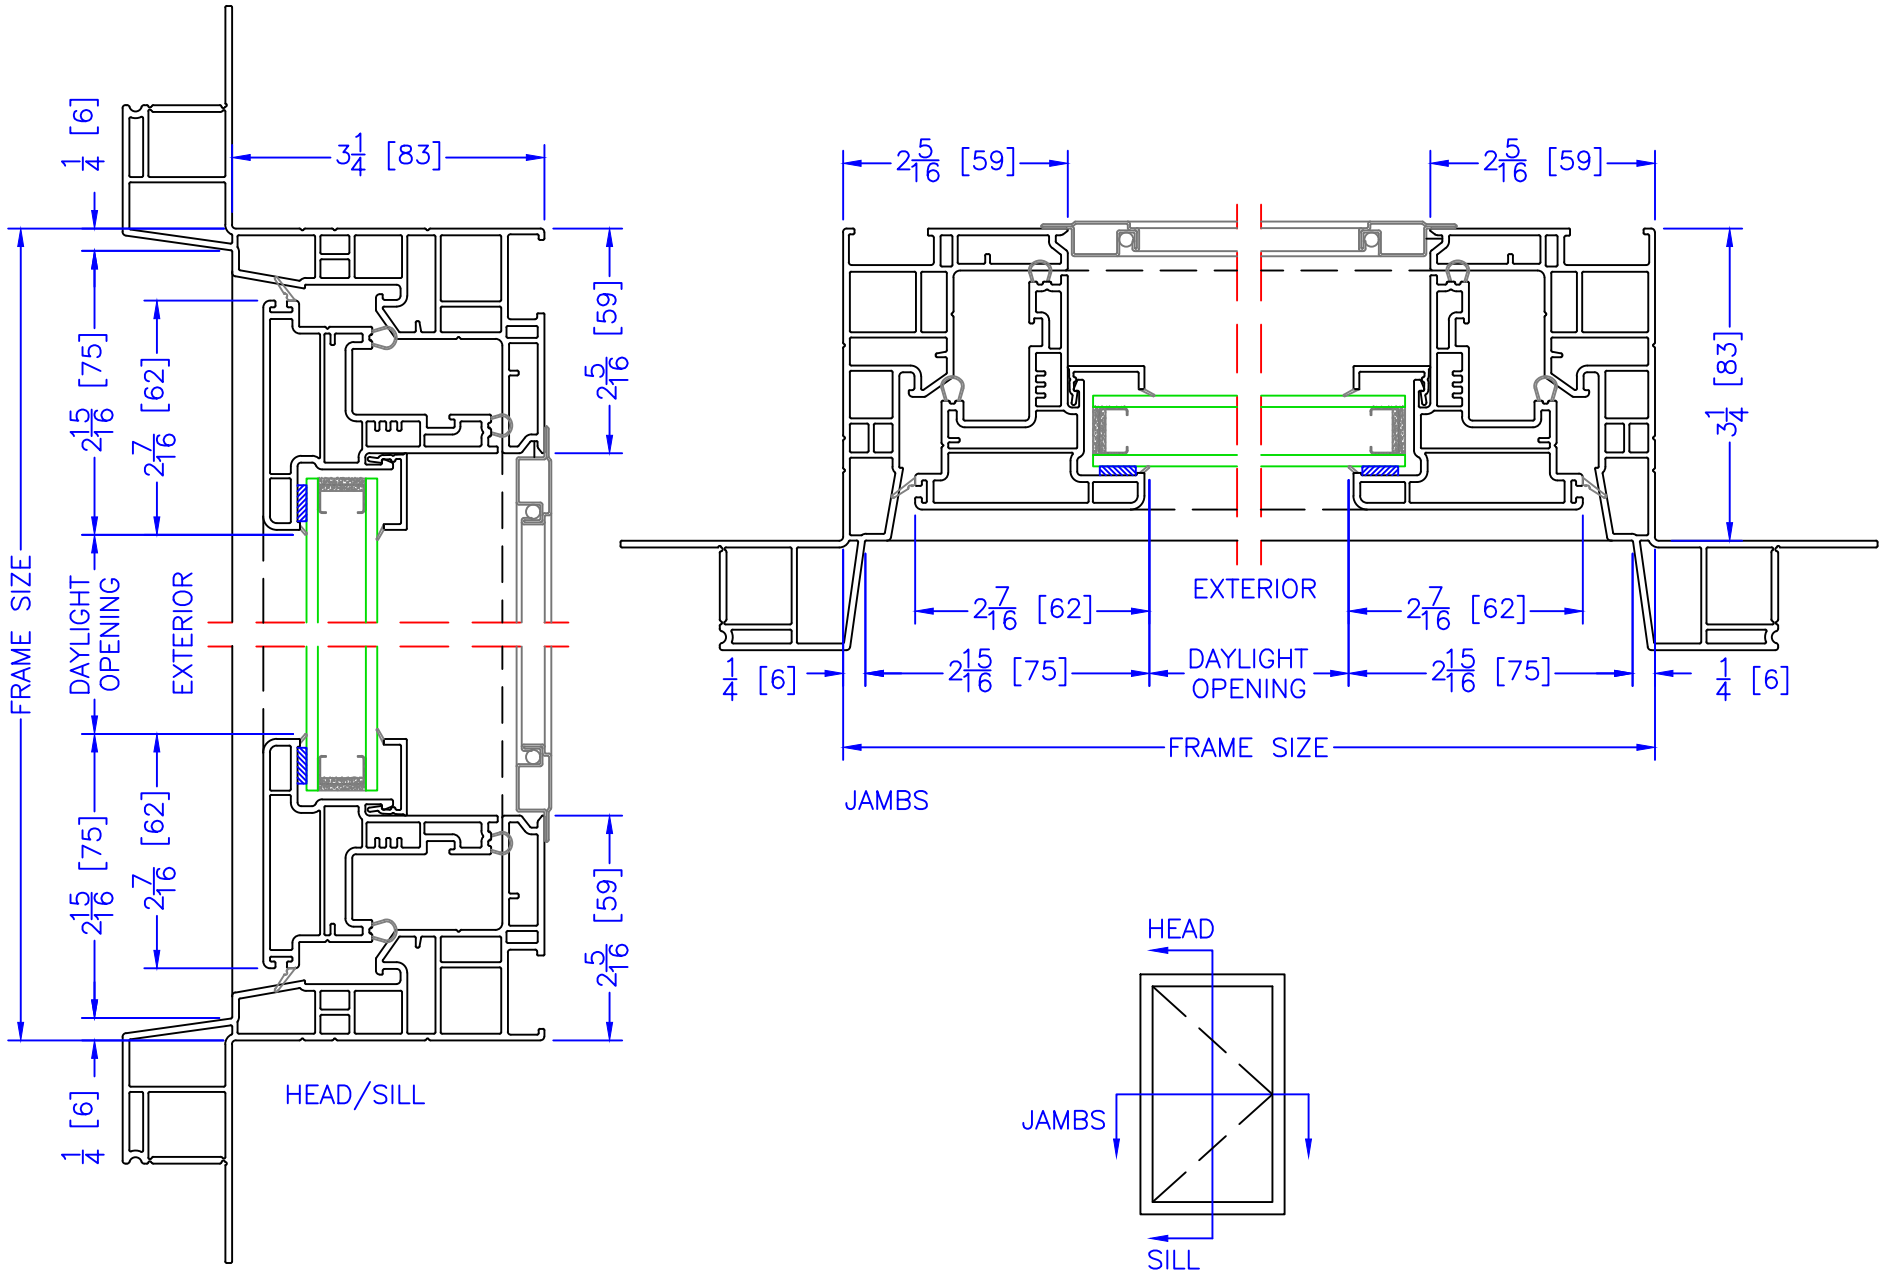

Kohltech Windows & Entrance Systems	Title: SELECT CASEMENT/AWNING w/ 1–1/2" INTEGRAL BM HEAD/SILL, JAMB DETAILS	Filename: X_SLCA	Drawn By: LAURA M.
			Date: MAR 22 2024
		Scale: 1:2	Units: Inches [mm]